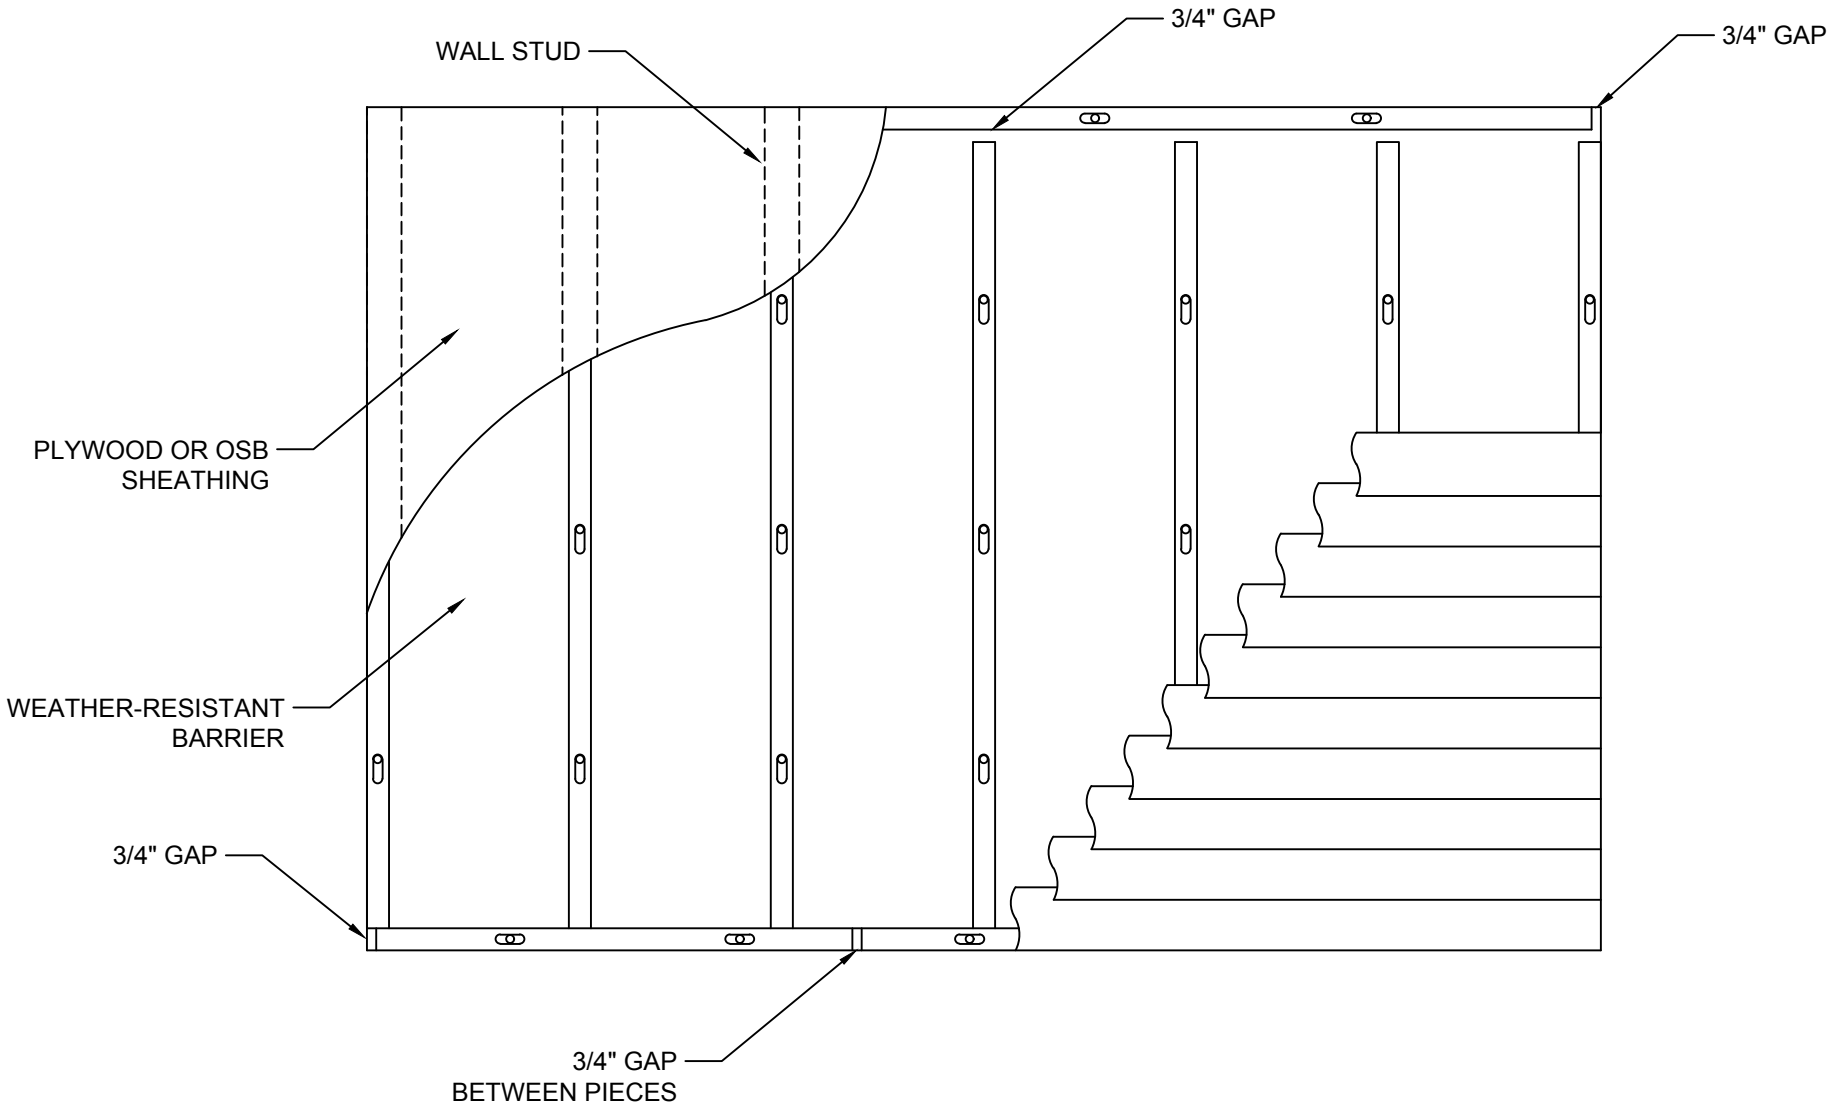
WALL STUD
3/4" GAP
3/4" GAP
PLYWOOD OR OSB
SHEATHING
WEATHER-RESISTANT
BARRIER
3/4" GAP
3/4" GAP
BETWEEN PIECES