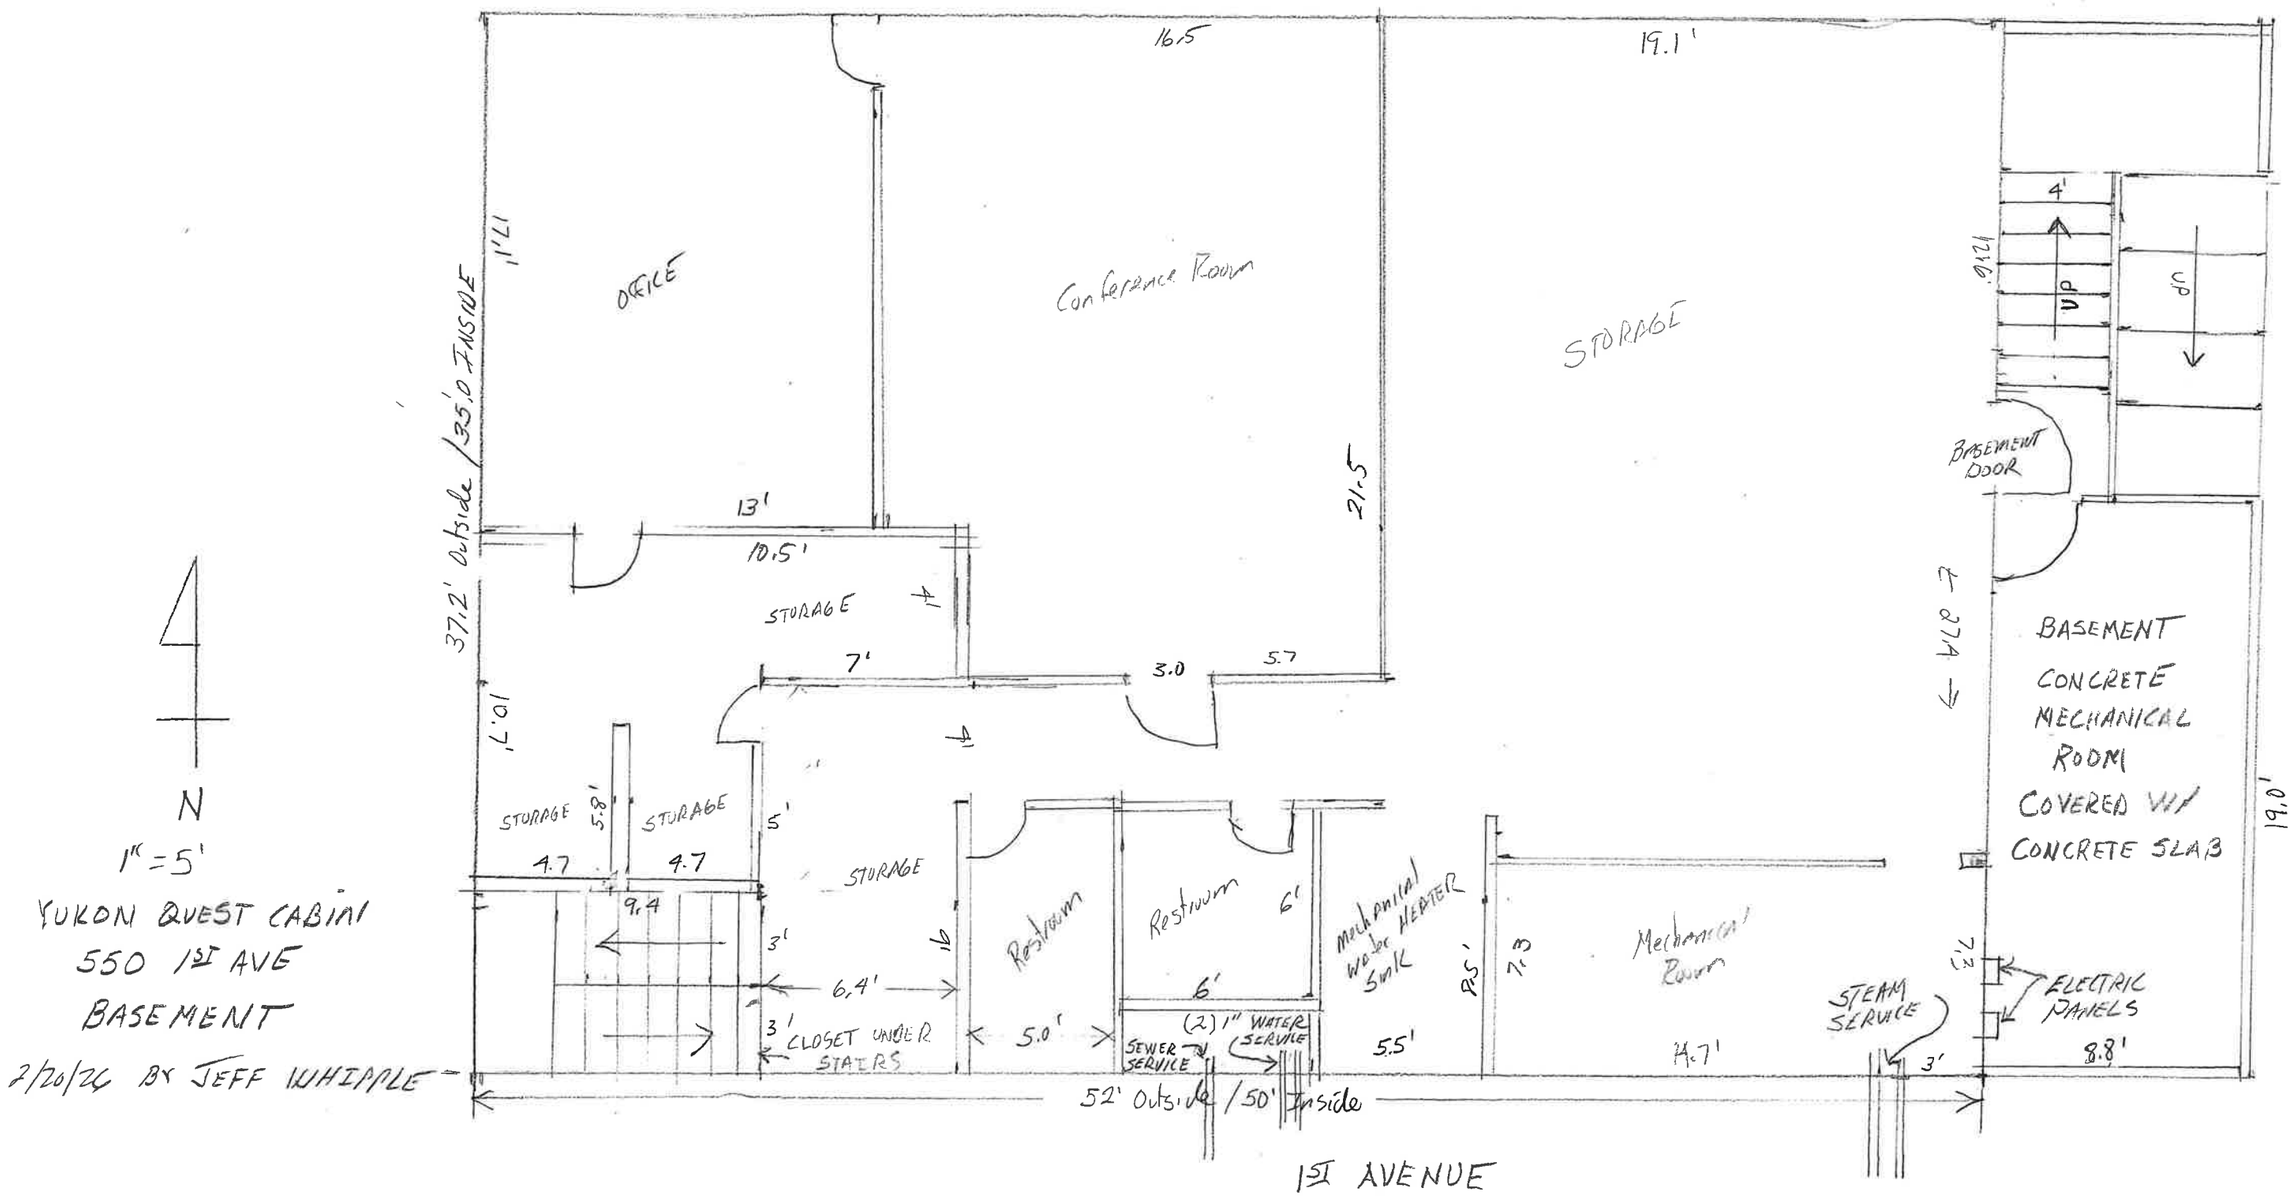
N
1" = 5'
YUKON QUEST CABIN
550 1ST AVE
BASEMENT
2/20/26 BY JEFF WHIPPLE
OFFICE
Conference Room
STORAGE
STORAGE
STORAGE
STORAGE
Restroom
Restroom
Mechanical Water Heater Sink
Mechanical Room
BASEMENT DOOR
UP
UP
BASEMENT CONCRETE MECHANICAL ROOM COVERED W/ CONCRETE SLAB
ELECTRIC PANELS
STEAM SERVICE
SEWER SERVICE
(2) 1" WATER SERVICE
CLOSET UNDER STAIRS
37.2' Outside / 35.0' INSIDE
52' Outside / 50' Inside
1ST AVENUE