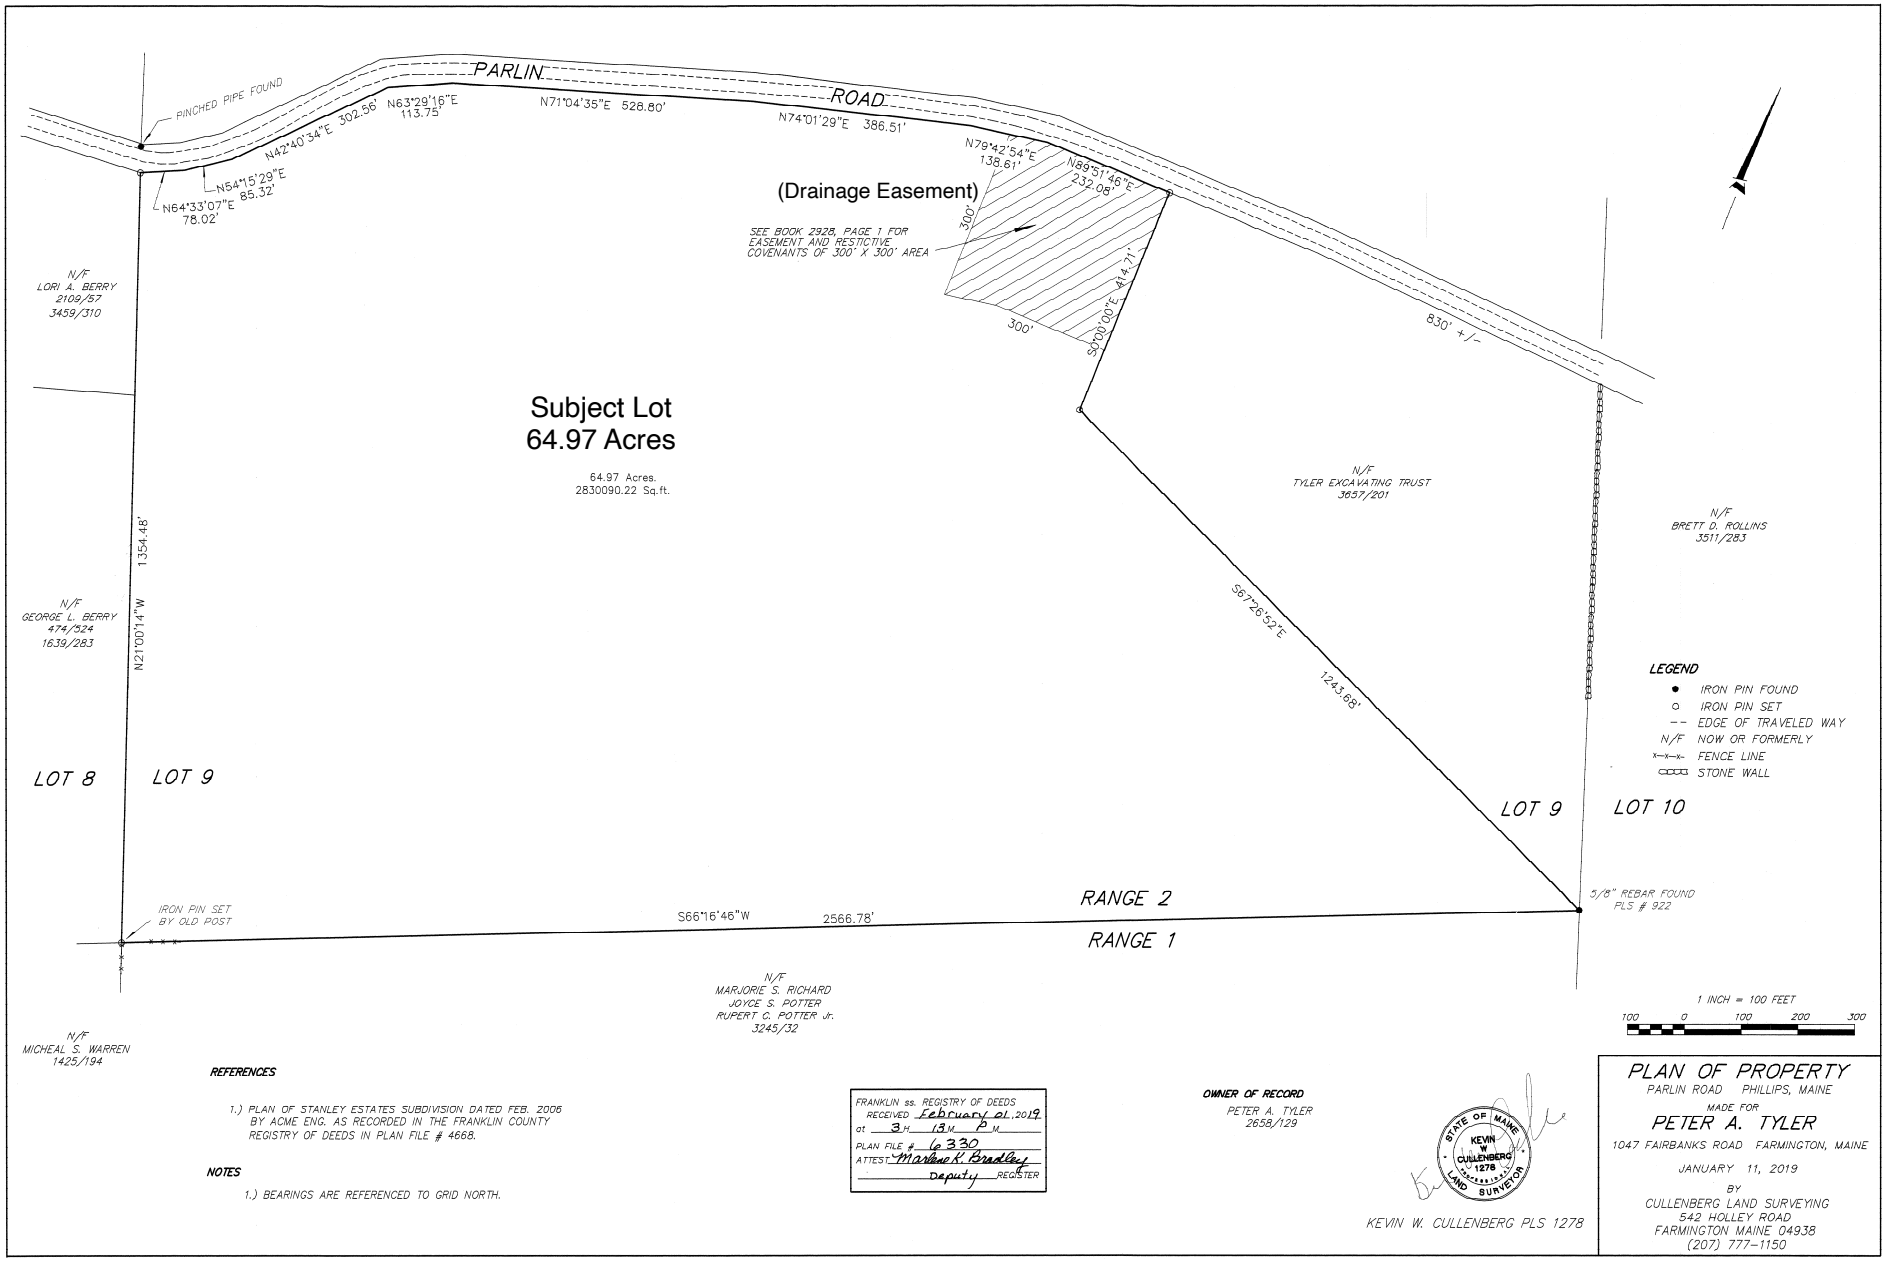

REFERENCES

1.) PLAN OF STANLEY ESTATES SUBDIVISION DATED FEB. 2006 BY ACME ENG. AS RECORDED IN THE FRANKLIN COUNTY REGISTRY OF DEEDS IN PLAN FILE # 4668.

NOTES

1.) BEARINGS ARE REFERENCED TO GRID NORTH.

FRANKLIN ss. REGISTRY OF DEEDS
RECEIVED February 21, 2019
at 3 H 13 M P M
PLAN FILE # 6330
ATTEST: Marlene K. Bradley
Deputy REGISTER

OWNER OF RECORD

PETER A. TYLER
2658/129

STATE OF MAINE KEVIN W CULLENBERG 1278 LAND SURVEYOR

KEVIN W. CULLENBERG PLS 1278

PLAN OF PROPERTY

PARLIN ROAD PHILLIPS, MAINE

MADE FOR

PETER A. TYLER

1047 FAIRBANKS ROAD FARMINGTON, MAINE

JANUARY 11, 2019

BY

CULLENBERG LAND SURVEYING
542 HOLLEY ROAD
FARMINGTON MAINE 04938
(207) 777-1150